

THE GARDEN THEATER

Frankfort, MI




GARDEN






Street Scene
Frankfort Mich

Ashmun Theatres of Michigan

Please Exchange at Theatre Box Office for An Admission Ticket

This pass issued with the distinct understanding that advertising matter must be displayed as arranged by agent.

PASS _____

VOID AFTER _____

MANAGER _____

Subject to Federal Tax

This pass is issued as a courtesy, and may be revoked upon its presentation at the box office if it has been secured by misrepresentation, or if it has been transferred. The management reserves the right to refuse acceptance of this pass on any program which it deems necessary.

Not Good Good Sat., Sun. or Holidays

THE

GARDEN


THEATER


NationsRent

GARDEN
RENOVATIONS COMPLETED
FRANKFORT GARDEN THEATRE


GARDEN
RENOVATIONS COMPLETED
FRANKFORTGARDENTHEATER.COM
301
Nye Plumbing & Heating
bryant
WHATEVER IT TAKES
NORTHWESTERN CONTRACTING, INC.
THIRD ST
BREAKFAST
LUNCH
DINNER
NOW SH



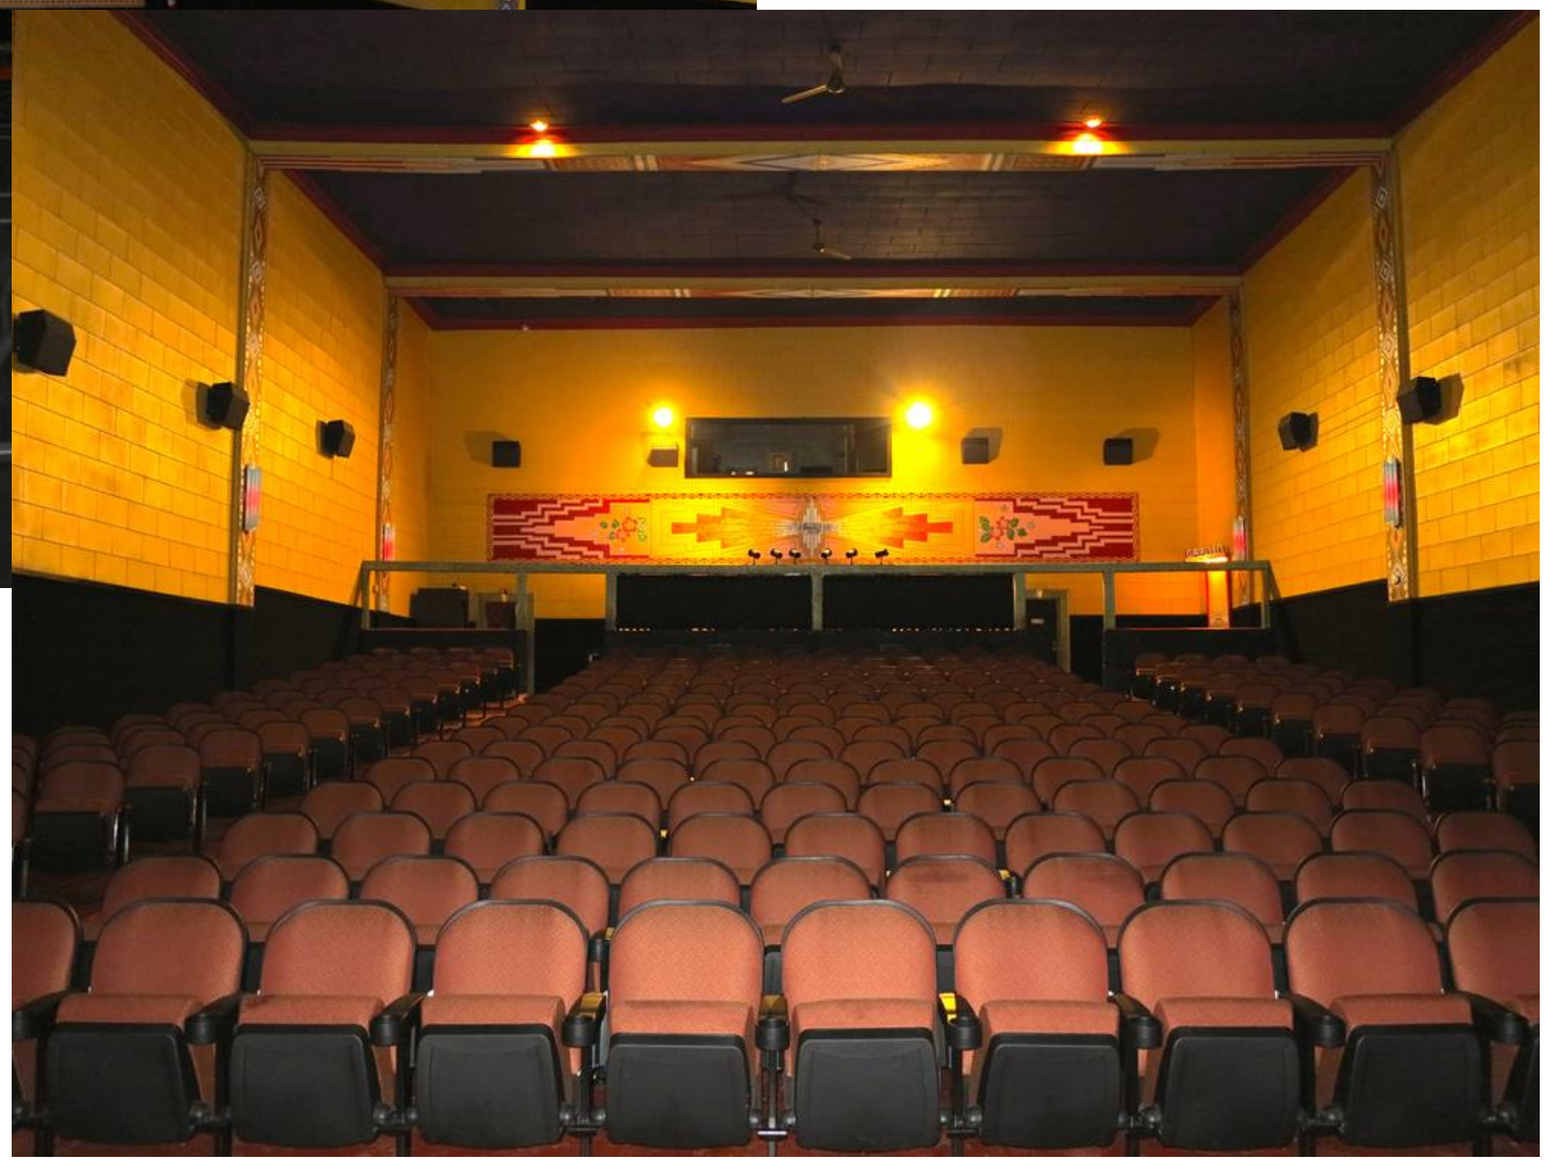


GARDEN
THE GARDEN THEATER
fresh
POP CORN
WITH REAL BUTTER
INSIDE
STAR TREK
NOW SHOWING



GMK3060
GROVE










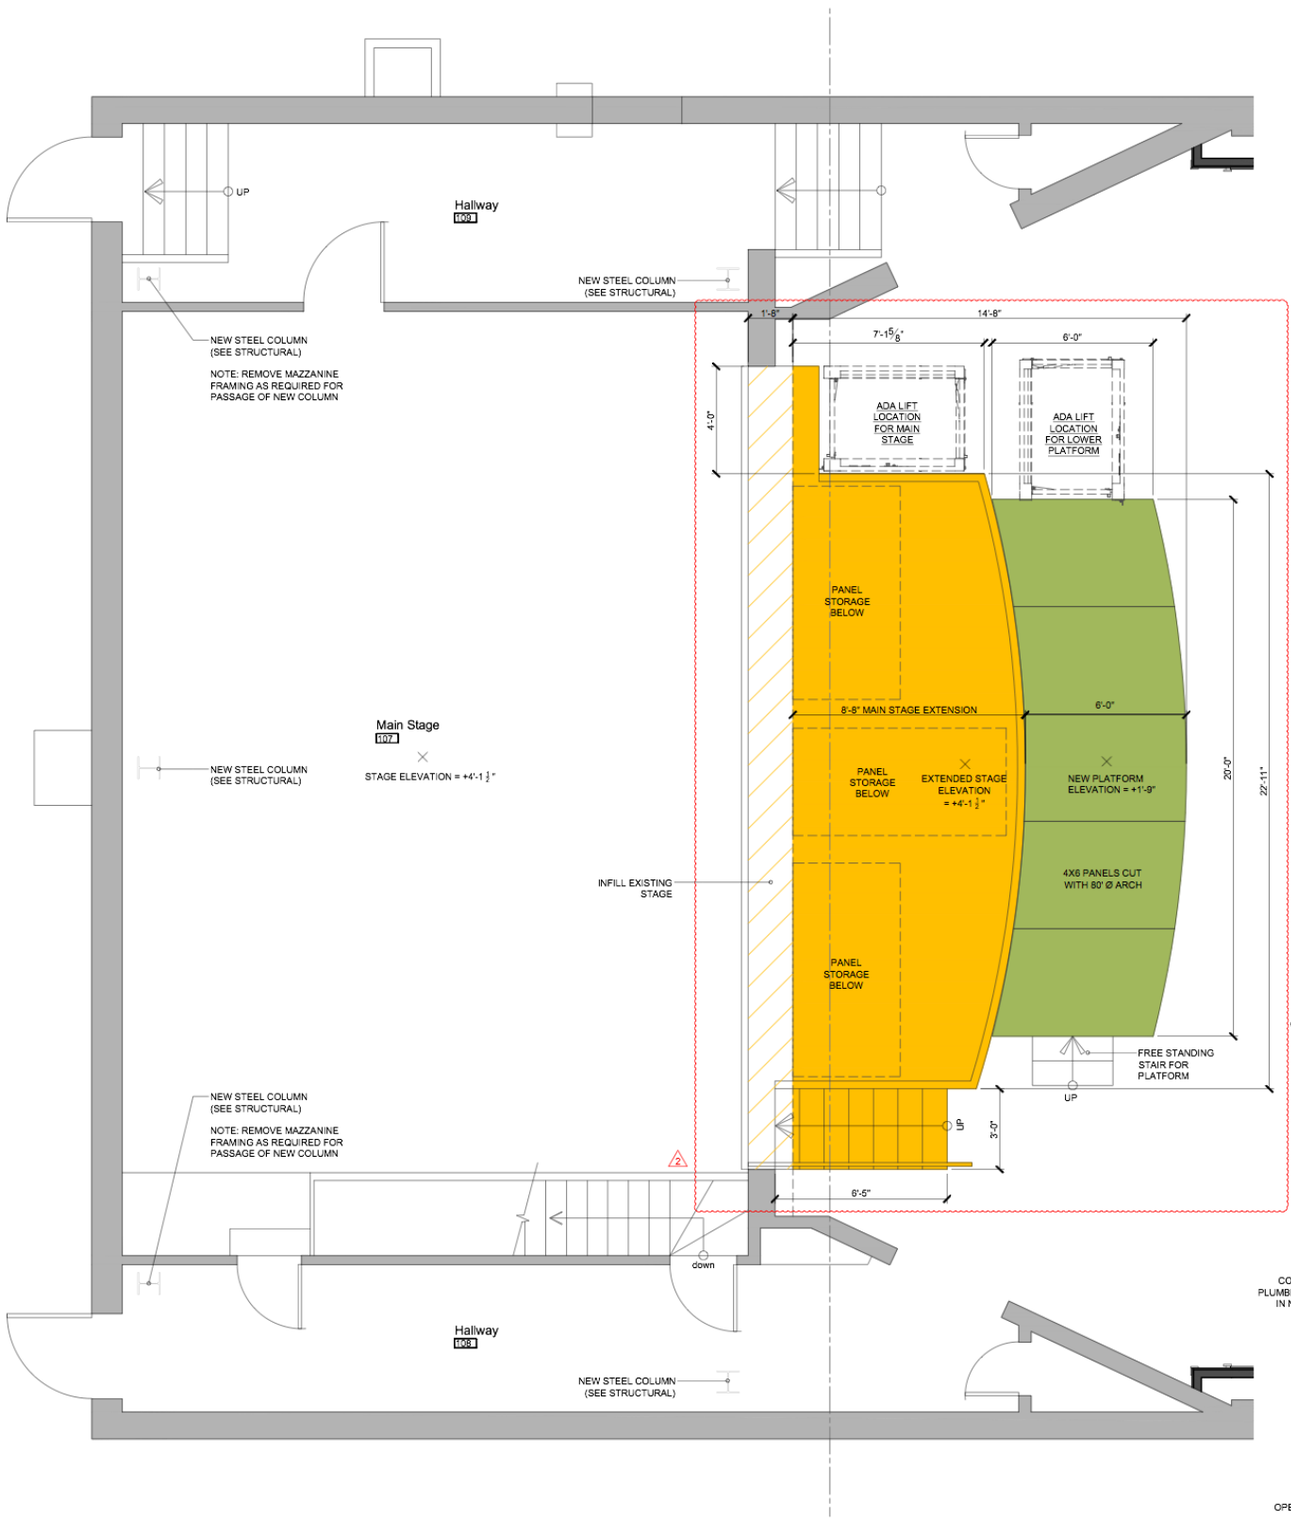

A Main Level - Stage

SCALE: 3/8" = 1'-0"

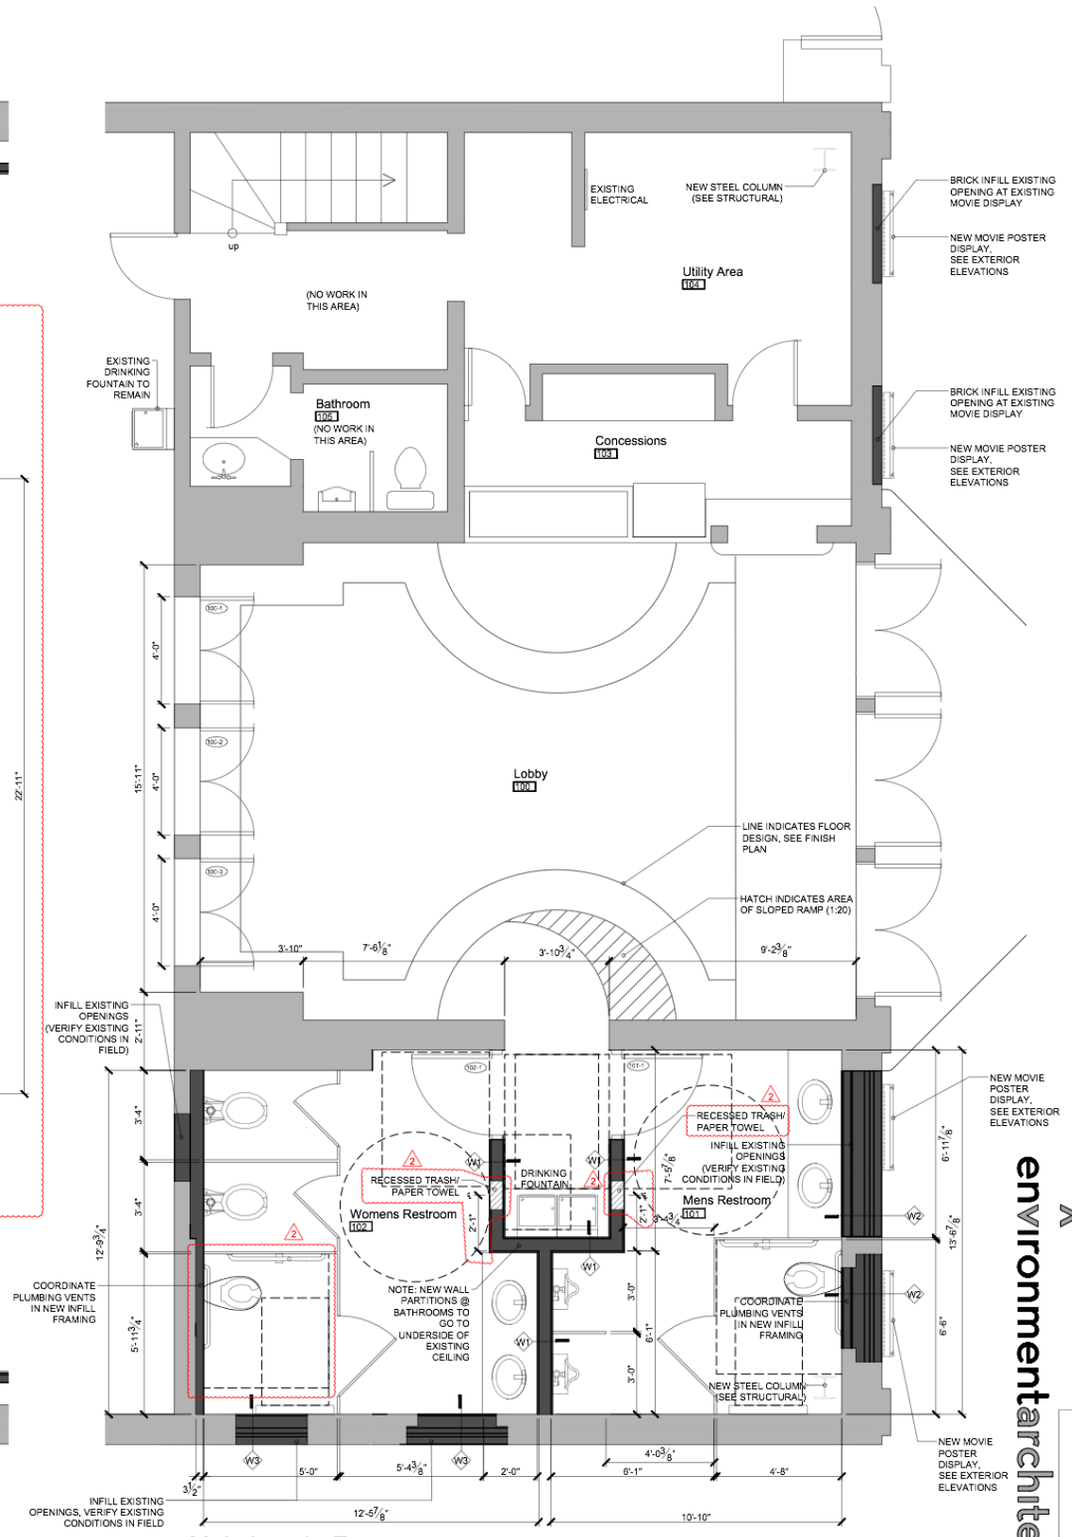

B Main Level - Entry

SCALE: 3/8" = 1'-0"

ISSUES:

DATE:	DESCRIPTION:
6-19-20	Preliminary
6-22-20	----
6-24-20	----
6-29-20	----
6-30-20	100% D.D.
1-28-21	----
2-2-21	----
3-17-21	Bid Set
8-11-21	Updated Stage
----	----

8/11/21

environmentarchitects


Renovations
Garden Theater

20-10
301 Main St.
Frankfort, MI 49635

Enlarged Plans

A3.2

8/11/2021 A3.3 Enlarged Plans.dwg

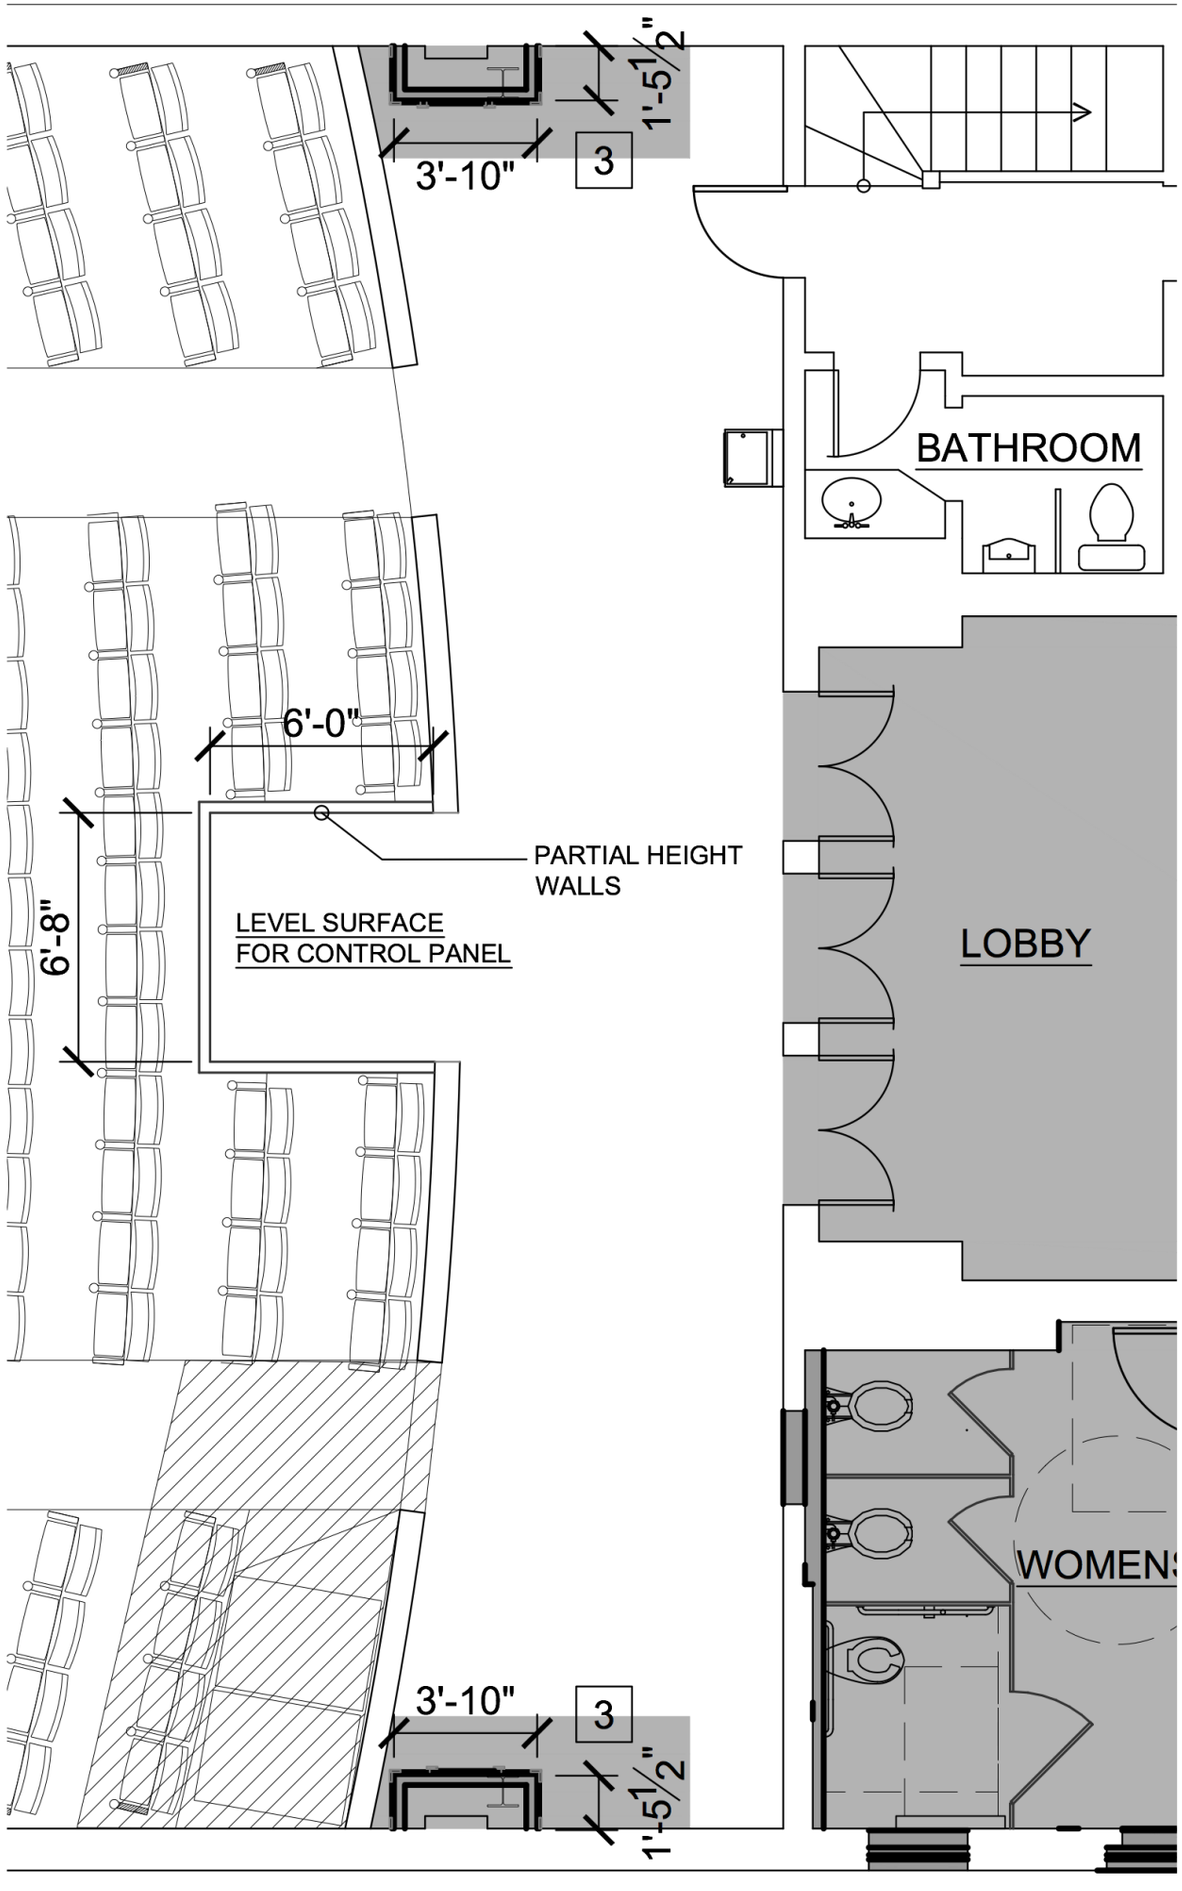
3'-10"
3
1'-5½"
BATHROOM
6'-0"
PARTIAL HEIGHT
WALLS
LEVEL SURFACE
FOR CONTROL PANEL
6'-8"
LOBBY
WOMENS
3'-10"
3
1'-5½"



THE GARDEN THEATER

environmentarchitects

8-11-21

preliminary: not for construction

Images intended to aid in conveying the intent of the design and actual construction may deviate

GARDEN THEATER


GARDEN
THE
GARDEN
THEATER
environmentarchitects